File Reference No : 05341

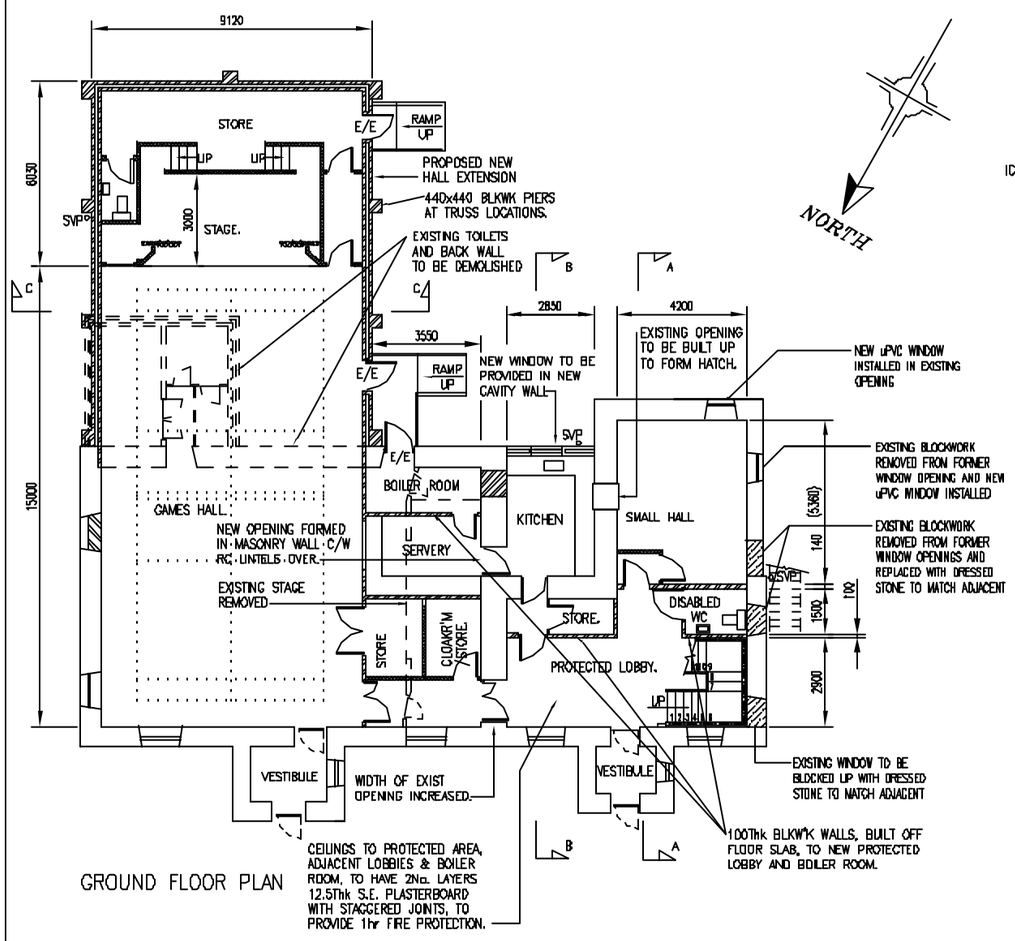

GROUND FLOOR PLAN

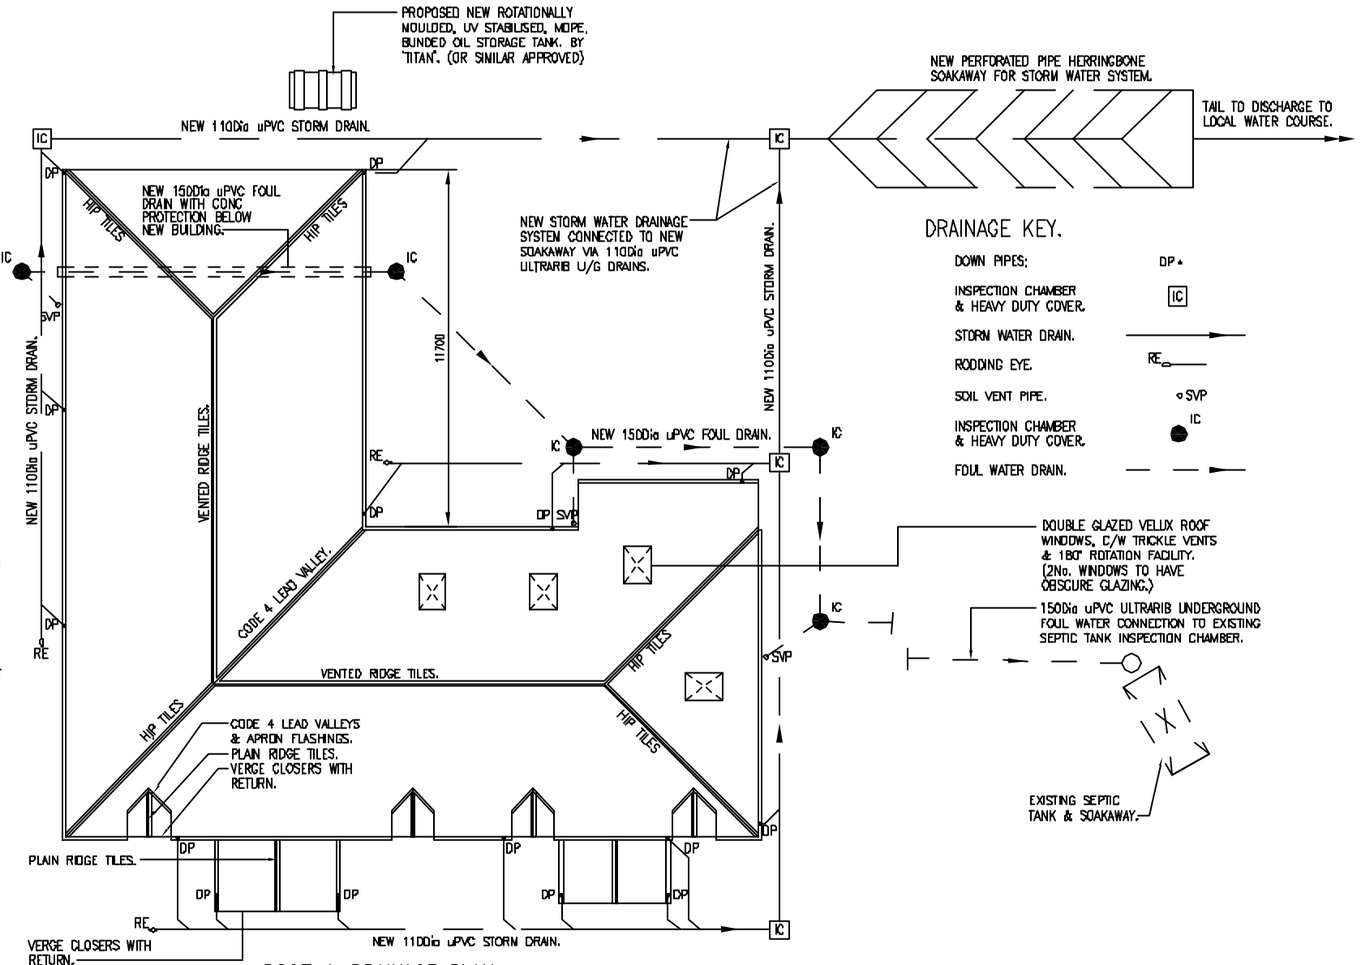

DRAINAGE KEY.

DOWN PIPES;	DP
INSPECTION CHAMBER & HEAVY DUTY COVER.	IC
STORM WATER DRAIN.	
RODDING EYE.	RE
SOIL VENT PIPE.	SVP
INSPECTION CHAMBER & HEAVY DUTY COVER.	IC
FOUL WATER DRAIN.	

ROOF & DRAINAGE PLAN

DENOTES SPAN OF P.C. FLOOR UNITS

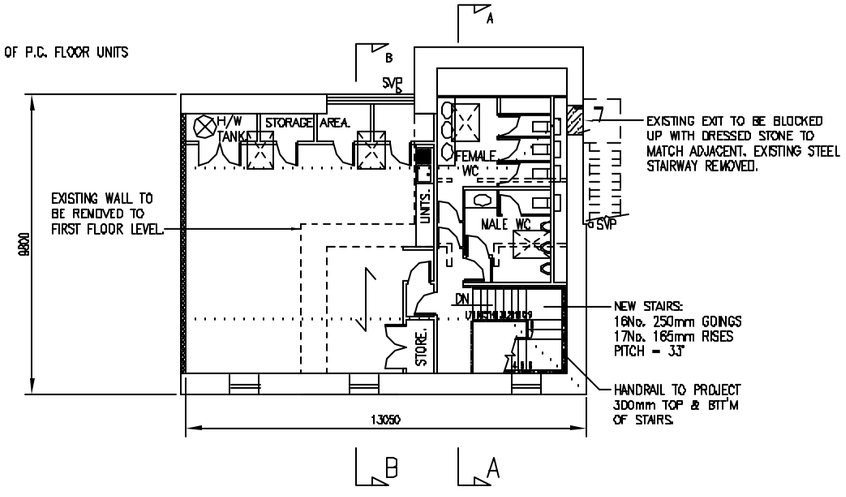

FIRST FLOOR PLAN

NOTES;

1. ALL DIMENSIONS IN MILLIMETRES UNLESS NOTED OTHERWISE.
2. MARLEY uPVC 150DIA HALF ROUND GUTTER & 68Dia DOWN PIPES TO BE PROVIDED C/W ALL STOP ENDS, JOINTS, CLIPS, BENDS ETC. AND CONNECTION TO THE NEW STORM WATER DRAINAGE SYSTEM VIA GULLY HOPPERS.
3. ALL NEW U/G DRAINAGE PIPES TO BE MARLEY QUANTUN (OR APP'D EQUAL)

0.0m 2.5m 5.0m 7.5m 10.0m

ORIGINAL SCALE 1:200

No.	DATE	REVISION / ISSUE / PURPOSE	BY	CHKD
B	01/06/06	STAIRS AMENDED. DIMENSIONS & NOTES AMENDED	W.J.M.	J.S.
A	29/08/05	RAISED FROM PRELIMINARY	B.C.	J.S.

AMENDMENTS / ISSUES

ORIGINAL SIZE A3 — THIS IS A C.A.D DRAWING DO NOT AMEND MANUALLY

PROJECT TITLE :
MEY HALL COMMITTEE
MEY HALL

DRAWING TITLE :
FLOOR PLANS & DRAINAGE LAYOUT

ARCH HENDERSON
Chartered Civil and Structural Engineers
Environmental and Architectural Services
12 Princes Street, Thurso KW14 7BQ
Tel: 01847 895888 Fax : 01847 893008
also at :-
26 Rubislaw Terrace, Aberdeen. AB1 1XE. Tel : 01224 631122
Prospect III Business Centre, Gemini Crescent, Dundee Technology Park, Dundee. DD2 1TY. Tel : 01382 691141
Stewart Building, Lerwick. ZE1 0LL. Tel : 01595 695512
8 Victoria Street, Kirkwall, Orkney. KW15 1DN. Tel : 01856 871070
4 Blair Court, Clydebank, Glasgow G81 2LA. Tel : 0141 9515171

DRN BY :	CHKD BY :	APP'D BY :	DATE :
P.S.	J.S.	J.S.	AUG 05

SCALE : 1:200 — DRAWING No : 3C 05341-11 — REV : B

COPYRIGHT RESERVED ©